


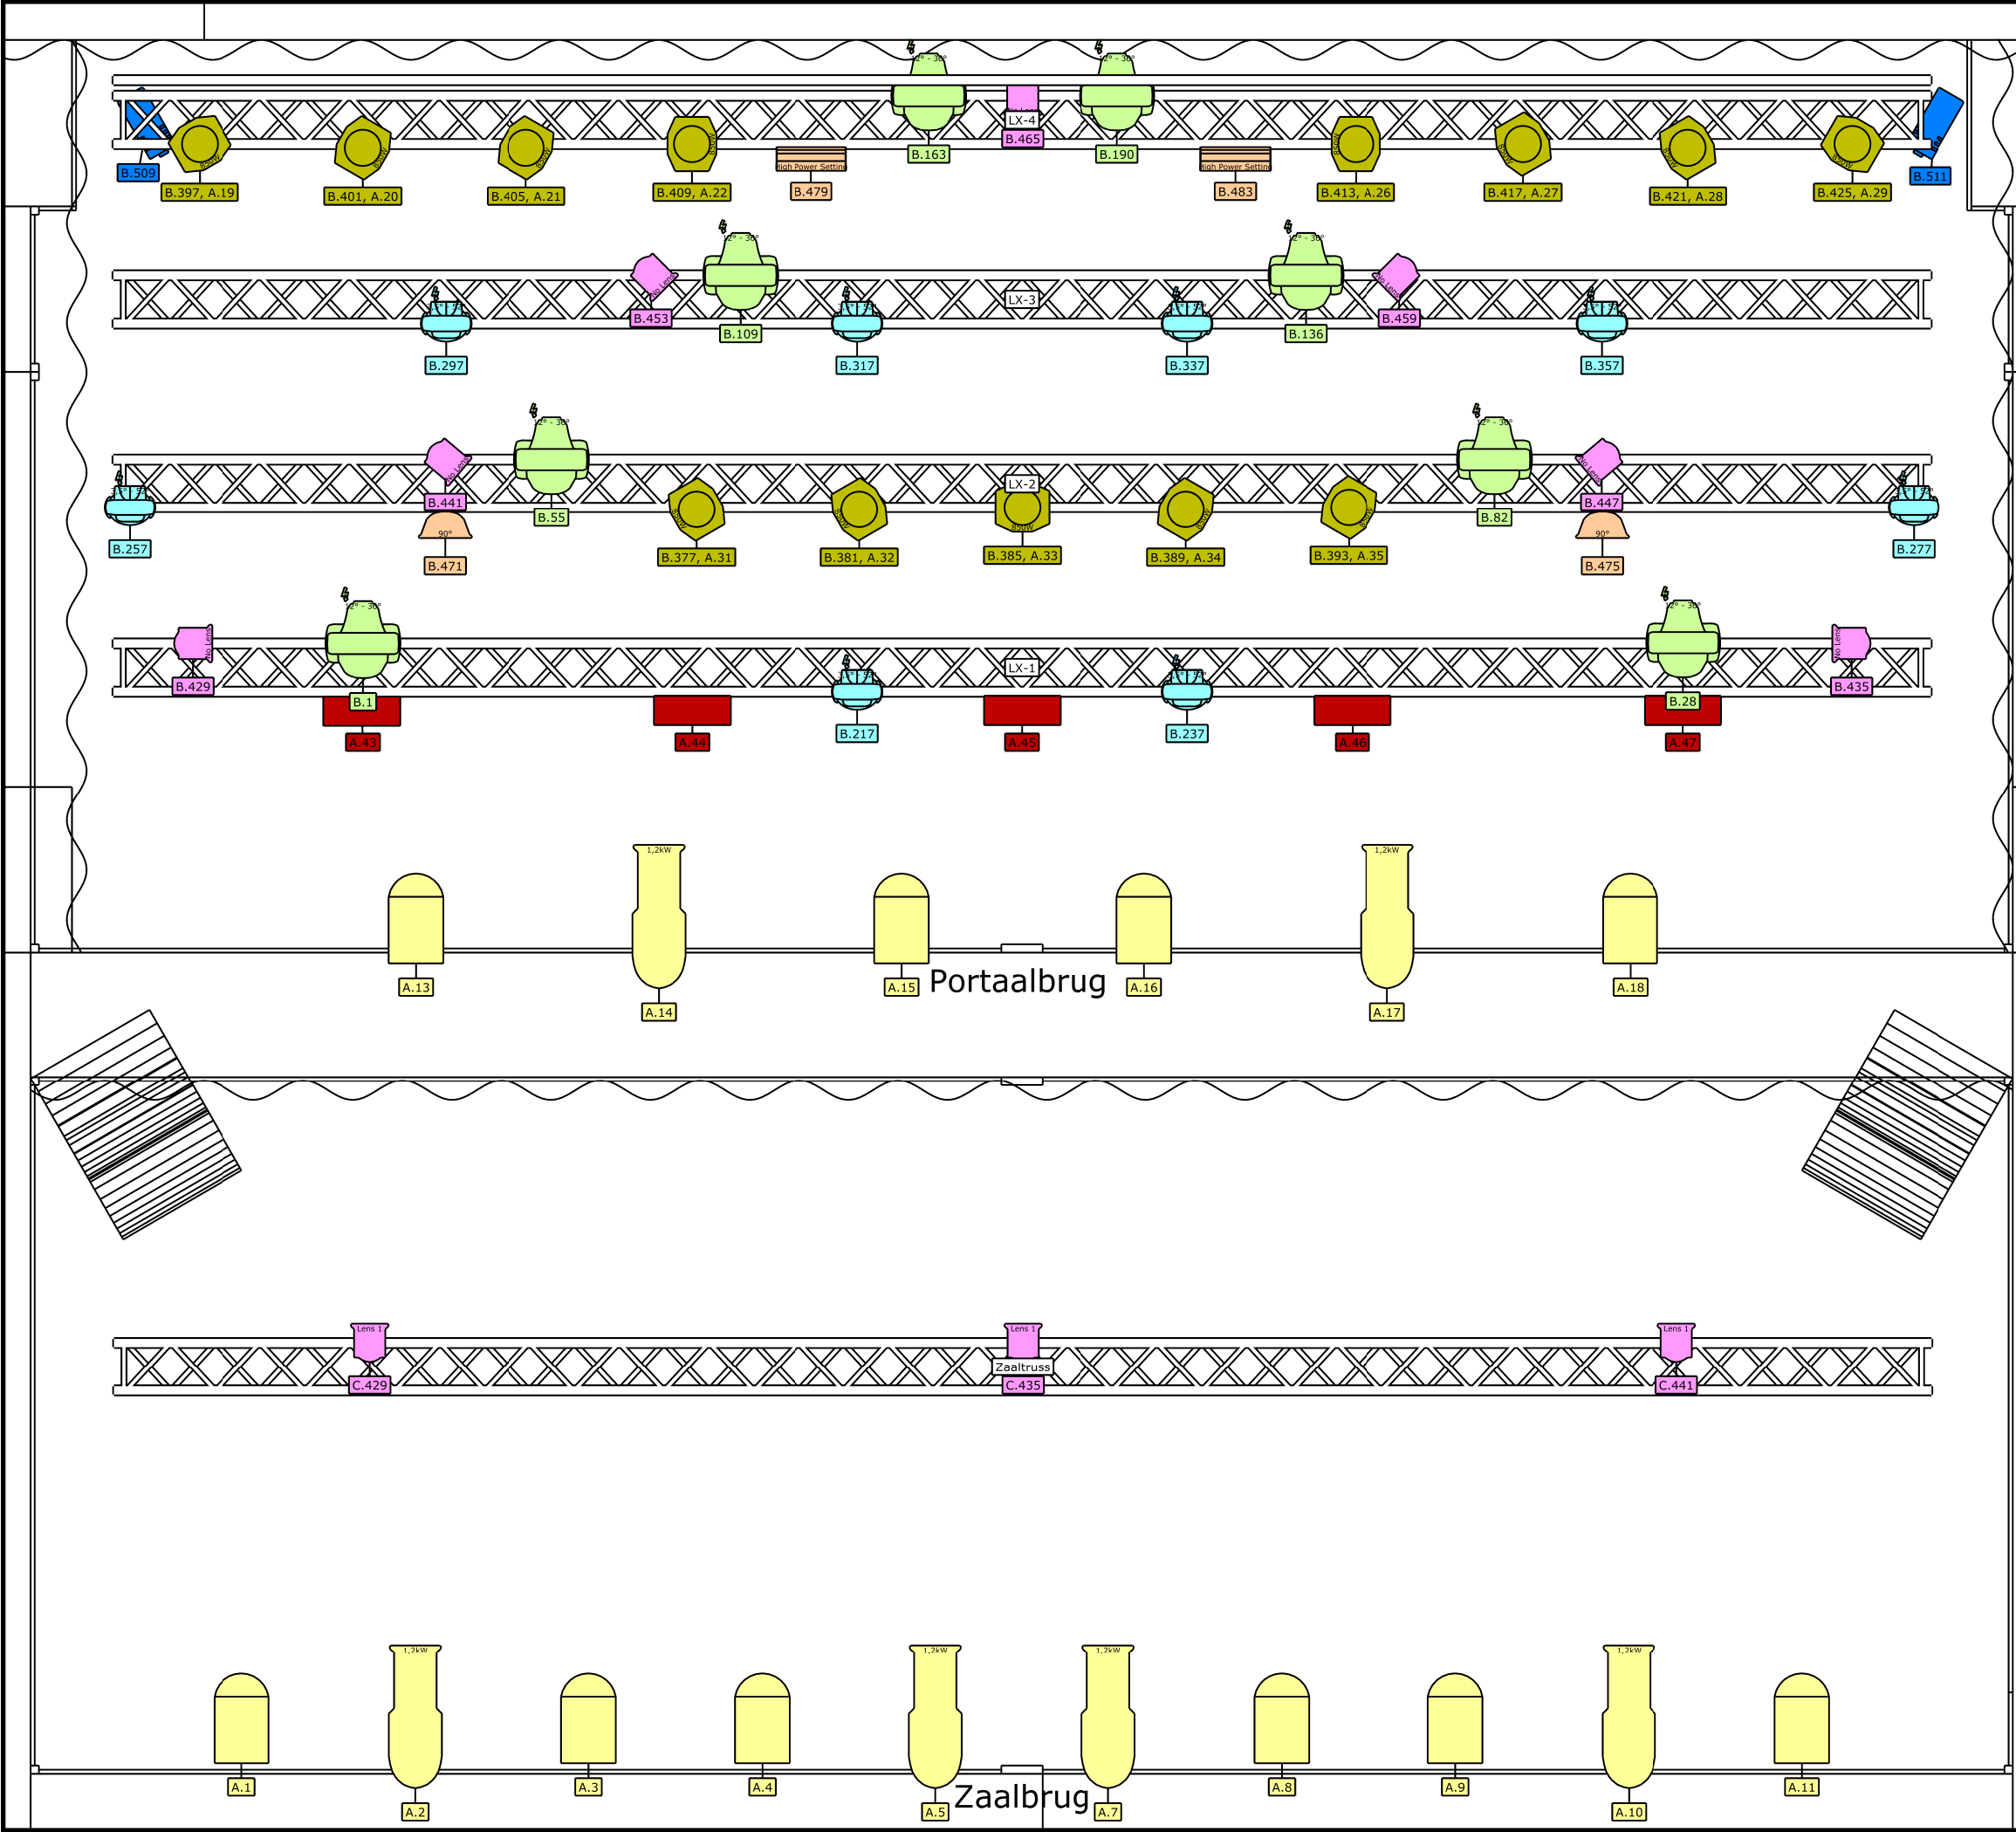

Is deze lijst nog actueel?



Scan de QR code of kijk op:
www.dru-industriepark.nl/zaalverhuur/zalen/popzaal

Symbol key

- Nota 8/22 (6)
- Aria PC1000 Plus (10)
- Par36 4-Lite Blinder, Unwired (5)
- ColorCommand (13)
- EVE P-160 RGBW (7)
- Nick NRG 501 (8)
- MAC Quantum Profile (8)
- Atomic 3000 (2)
- DMX Strobe 1500 (2)
- Amhaze (2)

Project Popzaal 2026	View Stage	Drawing version V1.2
Project location DRU - Industriepark		
Lighting designer	Mick de Kort	
Drawing author	MdK	